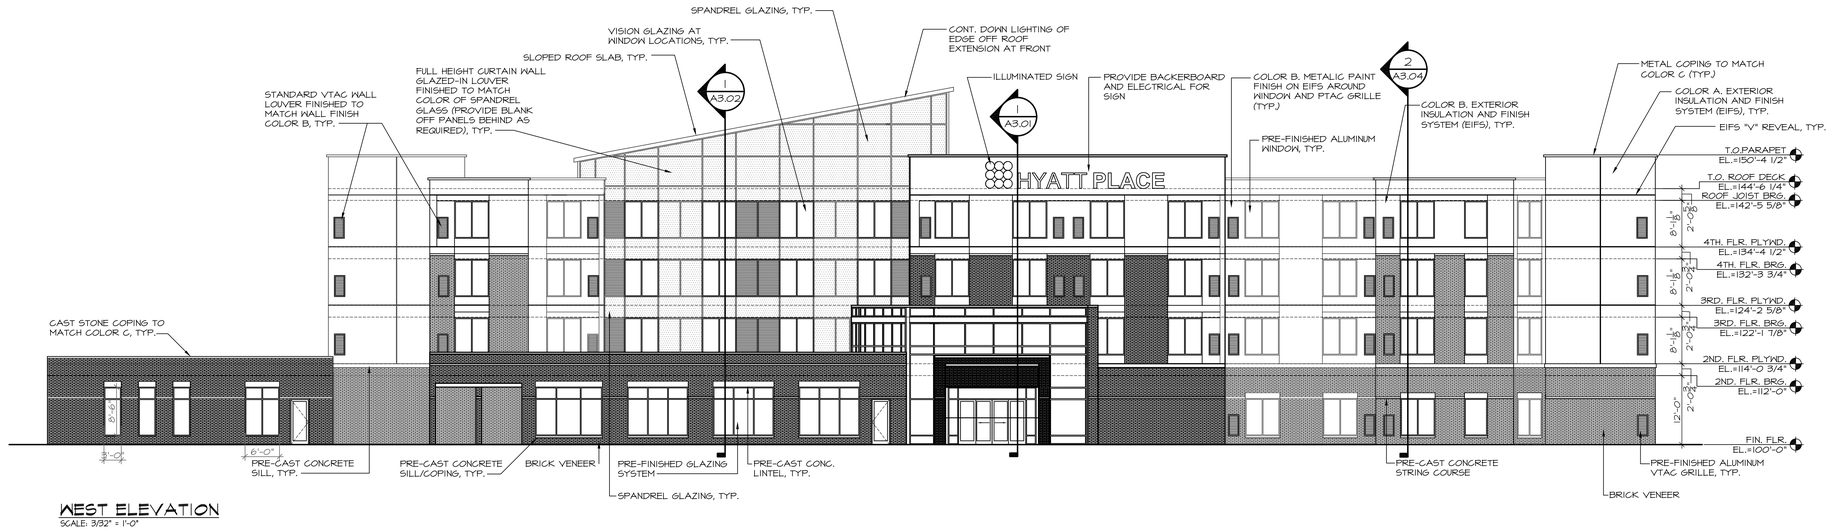

WEST ELEVATION

SCALE: 3/32" = 1'-0"

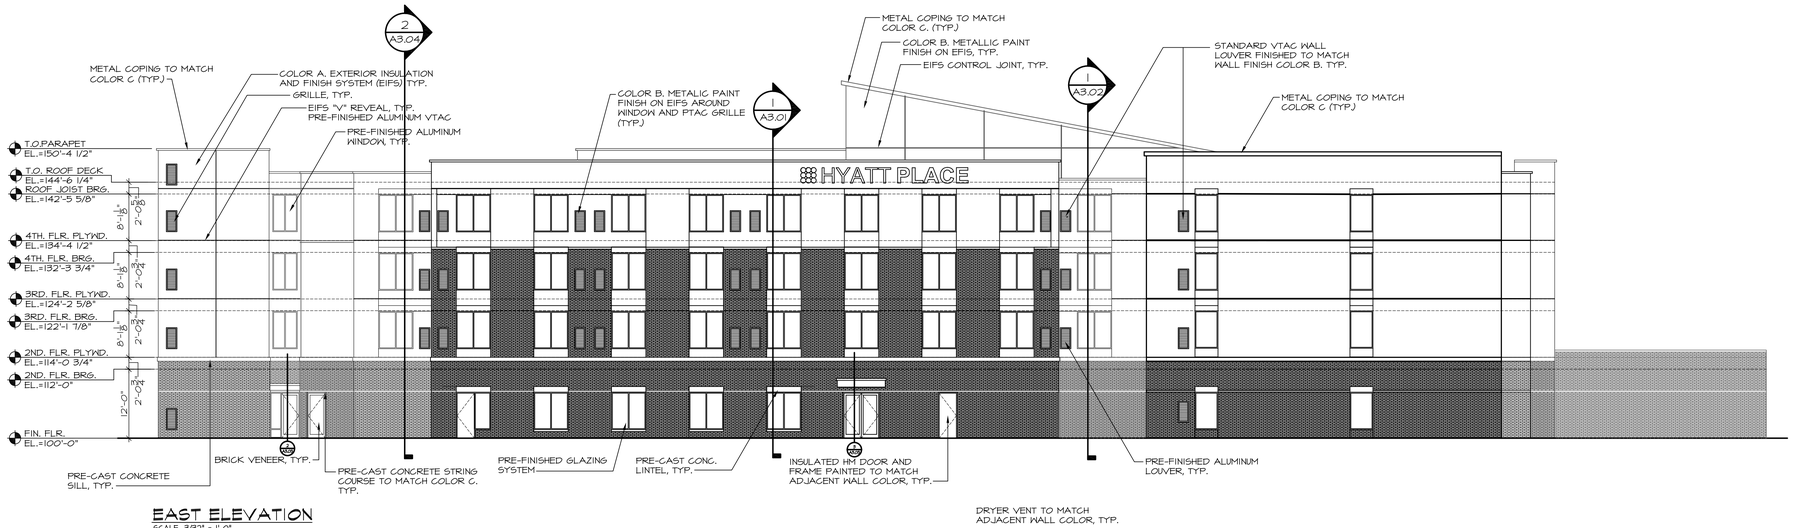

EAST ELEVATION

SCALE: 3/32" = 1'-0"

MASONRY: BRICK OPTION

OPTION #1
MANUFACTURER: MUTUAL MATERIALS
COLOR/TEXTURE: AMBER ROSE/MISSION TEXTURE
SIZE: MODULAR
MORTAR COLOR: CUSTOM PRODUCTS "CHAPERALL #35"

OPTION #2
MANUFACTURER: CAROLINA CERAMICS
COLOR/TEXTURE: BLUE BLACK/ WIRE CUT
SIZE: MODULAR
MORTAR COLOR: MAPEI, #47 CHARCOAL

EXTERIOR INSULATION AND FINISH SYSTEM: (EIFS)

COLOR A:
MANUFACTURER: STO/DRYVIT
TEXTURE: SMOOTH
COLOR: MATCH PPG SUNPROOF BONE WHITE 516,3
MORTAR COLOR: TO MATCH EIFS

COLOR B:
MANUFACTURER: STO/DRYVIT
TEXTURE: PEARLESCENT SMOOTH
COLOR: MATCH DRYVIT REFLECTIT (COLOR & TEXTURE) #255 TIN MAN
MORTAR COLOR: TO MATCH EIFS

COLOR C:
MANUFACTURER: STO/DRYVIT
TEXTURE: SMOOTH
COLOR: MATCH PPG SUNPROOF WINTER MOOD 512-1
SEALANT COLOR: TO MATCH EIFS COLOR

CDS COMPUTERIZED DRAFTING SERVICES
208 E. Holly Boulevard
Brandon, South Dakota 57005
Phone: 605.336.8197
Fax: 605.336.1956

CONSULTANT:
STRUCTURAL
RISE
MEP
KJWW
CIVIL
CIVIL ENGINEERING CONSULTANTS, INC.

REVISIONS:

Description	Date	No.

OWNER SIGN-OFF:

DATE NAME

JORDAN CREEK LODGING, LLC.

WEST DES MOINES HYATT PLACE

COACHLIGHT DRIVE
WEST DES MOINES, IA 50266

PROJECT NO:
INVISION: 13075

DATE:
05.12.2015

SHEET SET:
CONSTRUCTION DOCUMENTS
ISSUANCE #3

SHEET NAME:

SHEET:
A2.01

Copyright © 2015

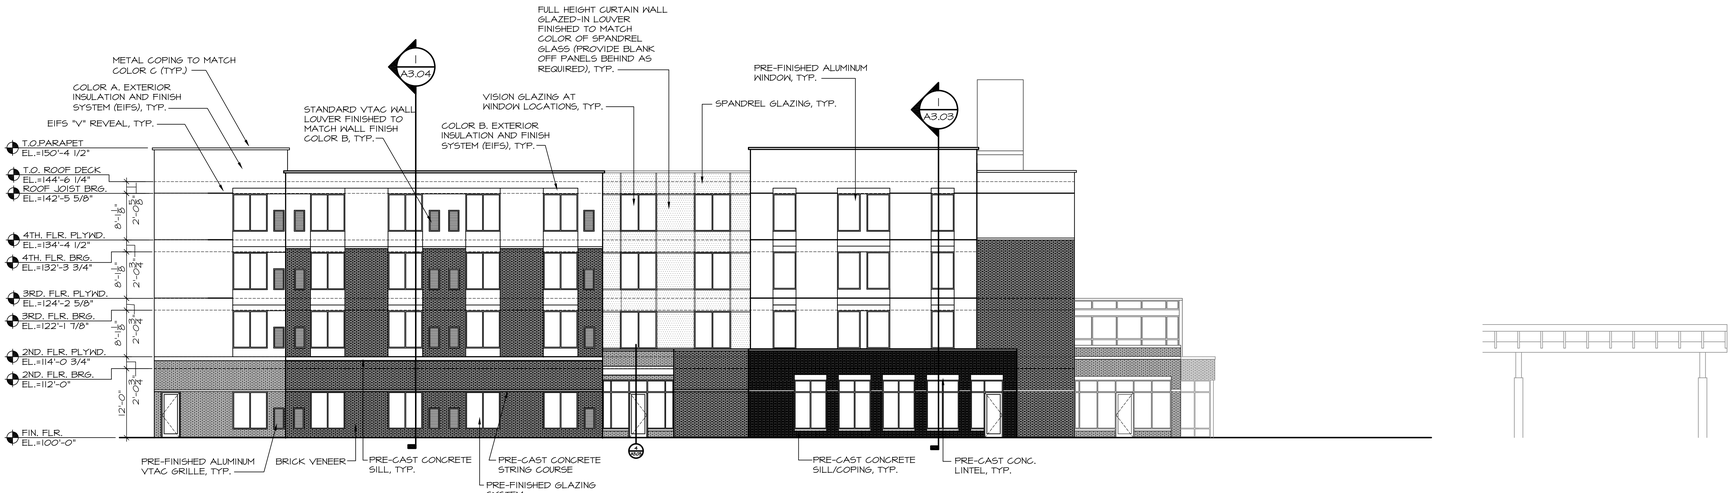

NORTH ELEVATION

SCALE: 3/32" = 1'-0"

SOUTH ELEVATION

SCALE: 3/32" = 1'-0"

MASONRY: BRICK OPTION
OPTION #1 MANUFACTURER: MUTUAL MATERIALS COLOR/TEXTURE: AMBER ROSE/MISSION TEXTURE SIZE: MODULAR MORTAR COLOR: CUSTOM PRODUCTS "CHAPERALL #35" OPTION #2 MANUFACTURER: CAROLINA CERAMICS COLOR/TEXTURE: BLUE BLACK/ WIRE CUT SIZE: MODULAR MORTAR COLOR: MAPEI, #47 CHARCOAL

EXTERIOR INSULATION AND FINISH SYSTEM: (EIFS)
COLOR A: MANUFACTURER: STO/DRYVIT TEXTURE: SMOOTH COLOR: MATCH PPG SUNPROOF BONE WHITE 516.3 MORTAR COLOR: TO MATCH EIFS COLOR B: MANUFACTURER: STO/DRYVIT TEXTURE: PEARLESCENT SMOOTH COLOR: MATCH DRYVIT REFLECTIT (COLOR & TEXTURE) #255 TIN MAN MORTAR COLOR: TO MATCH EIFS COLOR C: MANUFACTURER: STO/DRYVIT TEXTURE: SMOOTH COLOR: MATCH PPG SUNPROOF WINTER MOOD 512-1 SEALANT COLOR: TO MATCH EIFS COLOR

INVISION
PLANNING | ARCHITECTURE | INTERIORS

303 Watson Powell Jr. Way
Suite 200
Des Moines, Iowa 50309
515.633.2941
515.633.2942 Fax
www.invisionarch.com

CONSULTANT:
STRUCTURAL
RISE
MEP
KJWW
CIVIL
CIVIL ENGINEERING CONSULTANTS, INC.

REVISIONS:

Description	Date	No.

OWNER SIGN-OFF:

DATE	NAME

JORDAN CREEK LODGING, LLC.

WEST DES MOINES HYATT PLACE

COACHLIGHT DRIVE
WEST DES MOINES, IA 50266

PROJECT NO:
INVISION: 13075

DATE:
05.12.2015

SHEET SET:
DESIGN DEVELOPMENT
50% SUBMITTAL

SHEET NAME:
Exterior Elevations

SHEET:
A2.02

Copyright © 2015