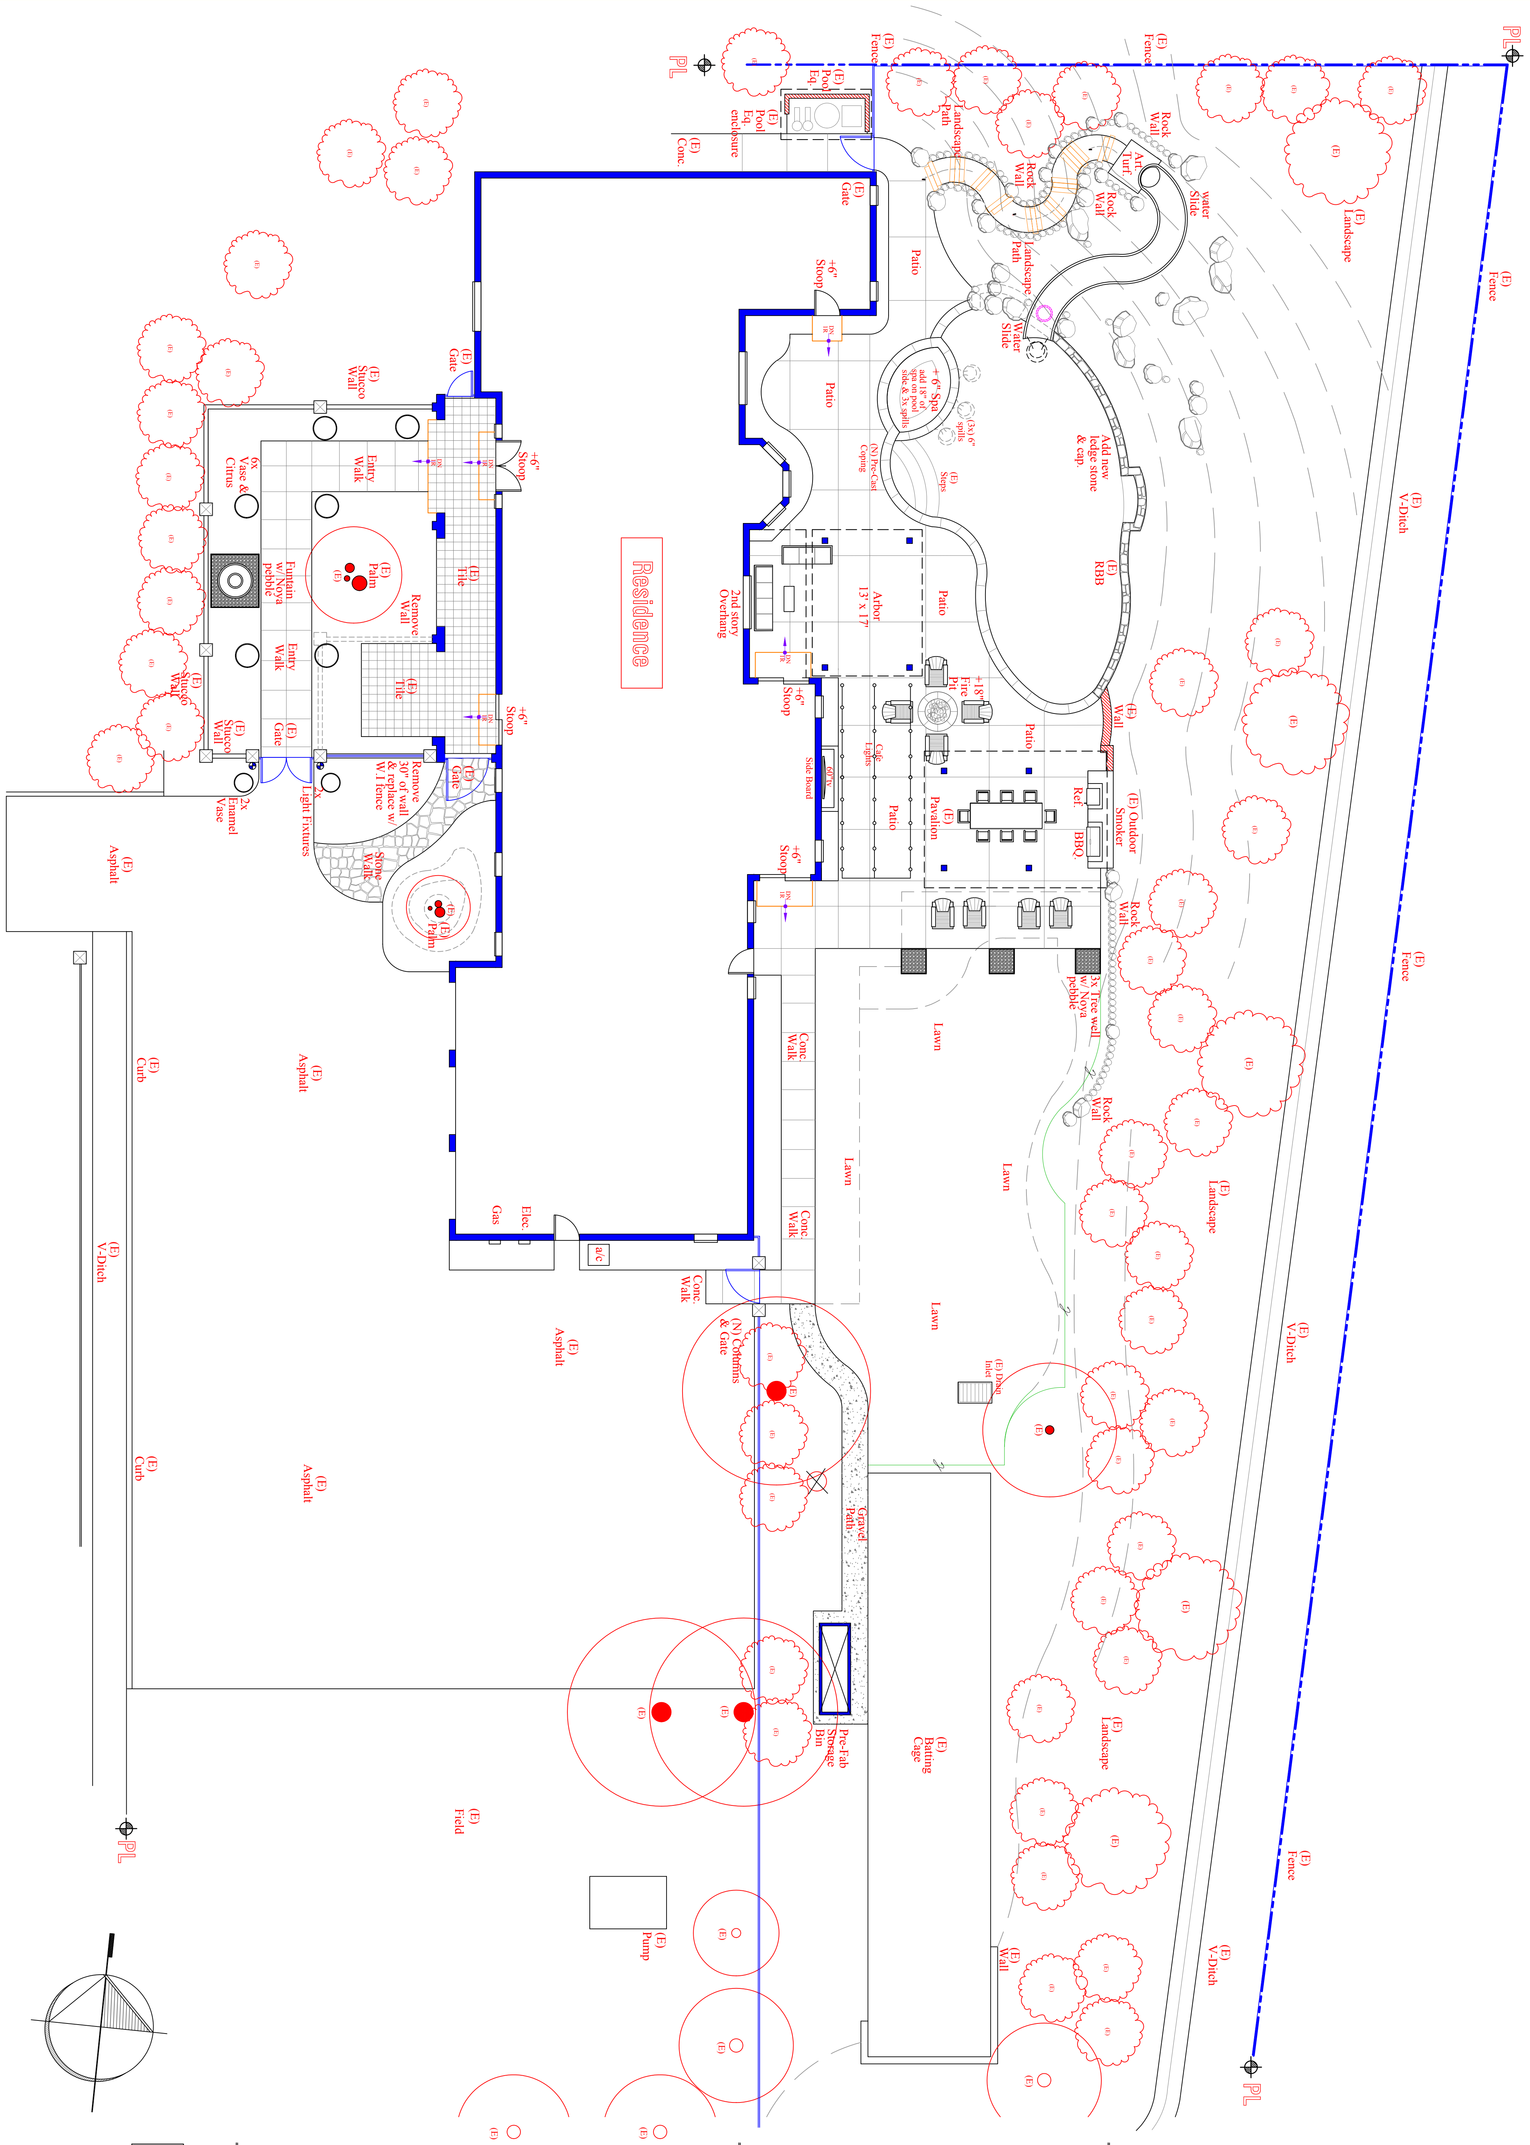

DATE: 07-18-20
DESIGNED: D.V
REVISIONS:
DRAWN: C. LINES
PAGES OF DESIGN: 1.

L1

CONCEPT LAYOUT

SCALE: 1/8" = 1'- 0"

30'
20'
5'
10'

KOU RESIDENCE
1662 SADDLE OAKS COURT
WALNUT CREEK , CA 94596

THE ALDER GROUP
2037 Hermine Ave. Walnut Creek, CA 94596
Phone (925) 933-3848 Fax (925) 935-2898
Website : www.alderland.com
Email : info@alderland.com